THIS DRAWING IS THE PROPERTY OF NEZ INFRATECH PVT. LTD. IT SHOULD NOT BE USED, COPIED, OR REPRODUCED WITHOUT THEIR WRITTEN PERMISSION.

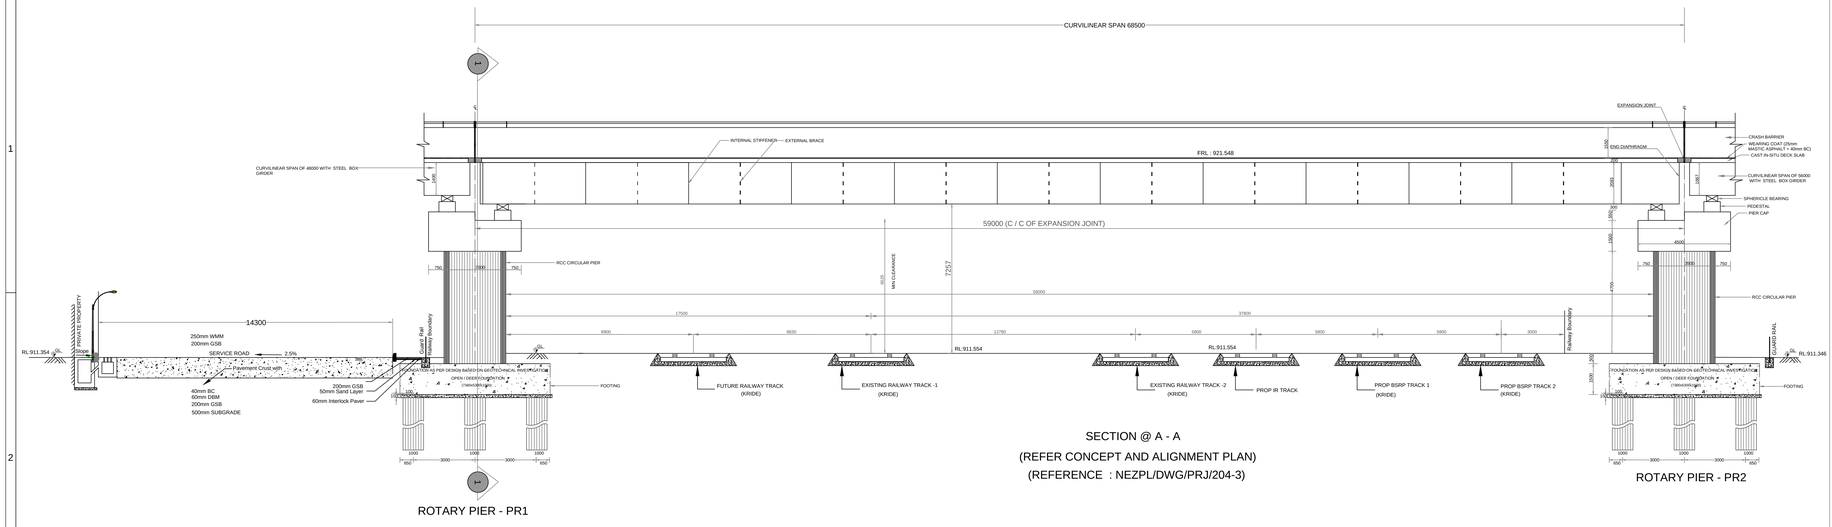

ROTARY PIER - PR1

SECTION @ A - A
(REFER CONCEPT AND ALIGNMENT PLAN)
(REFERENCE : NEZPL/DWG/PRJ/204-3)
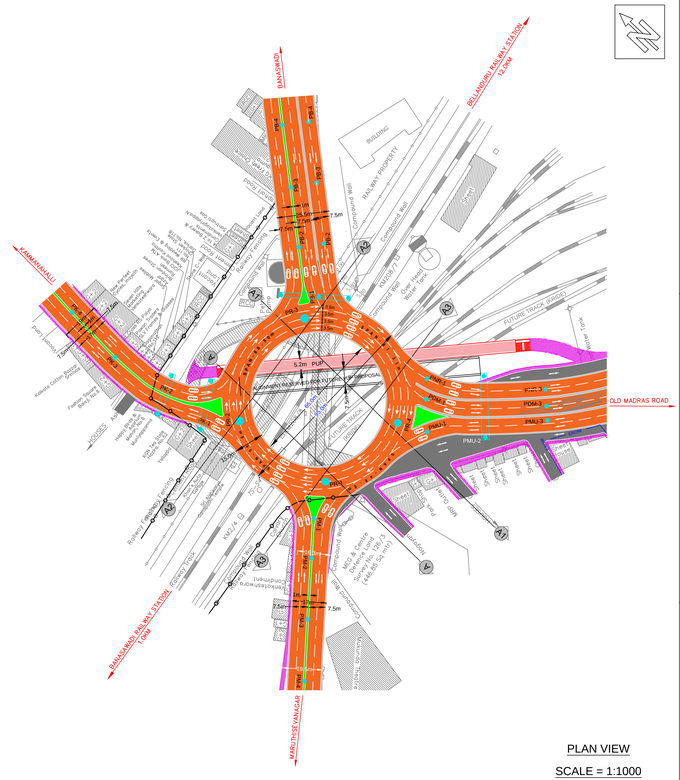
ROTARY PIER - PR2